Compass Map of Health Complex Shillong

Area:- 15225.57 Sqm, 1,63,886.7 Sqft, 3.76 Acres

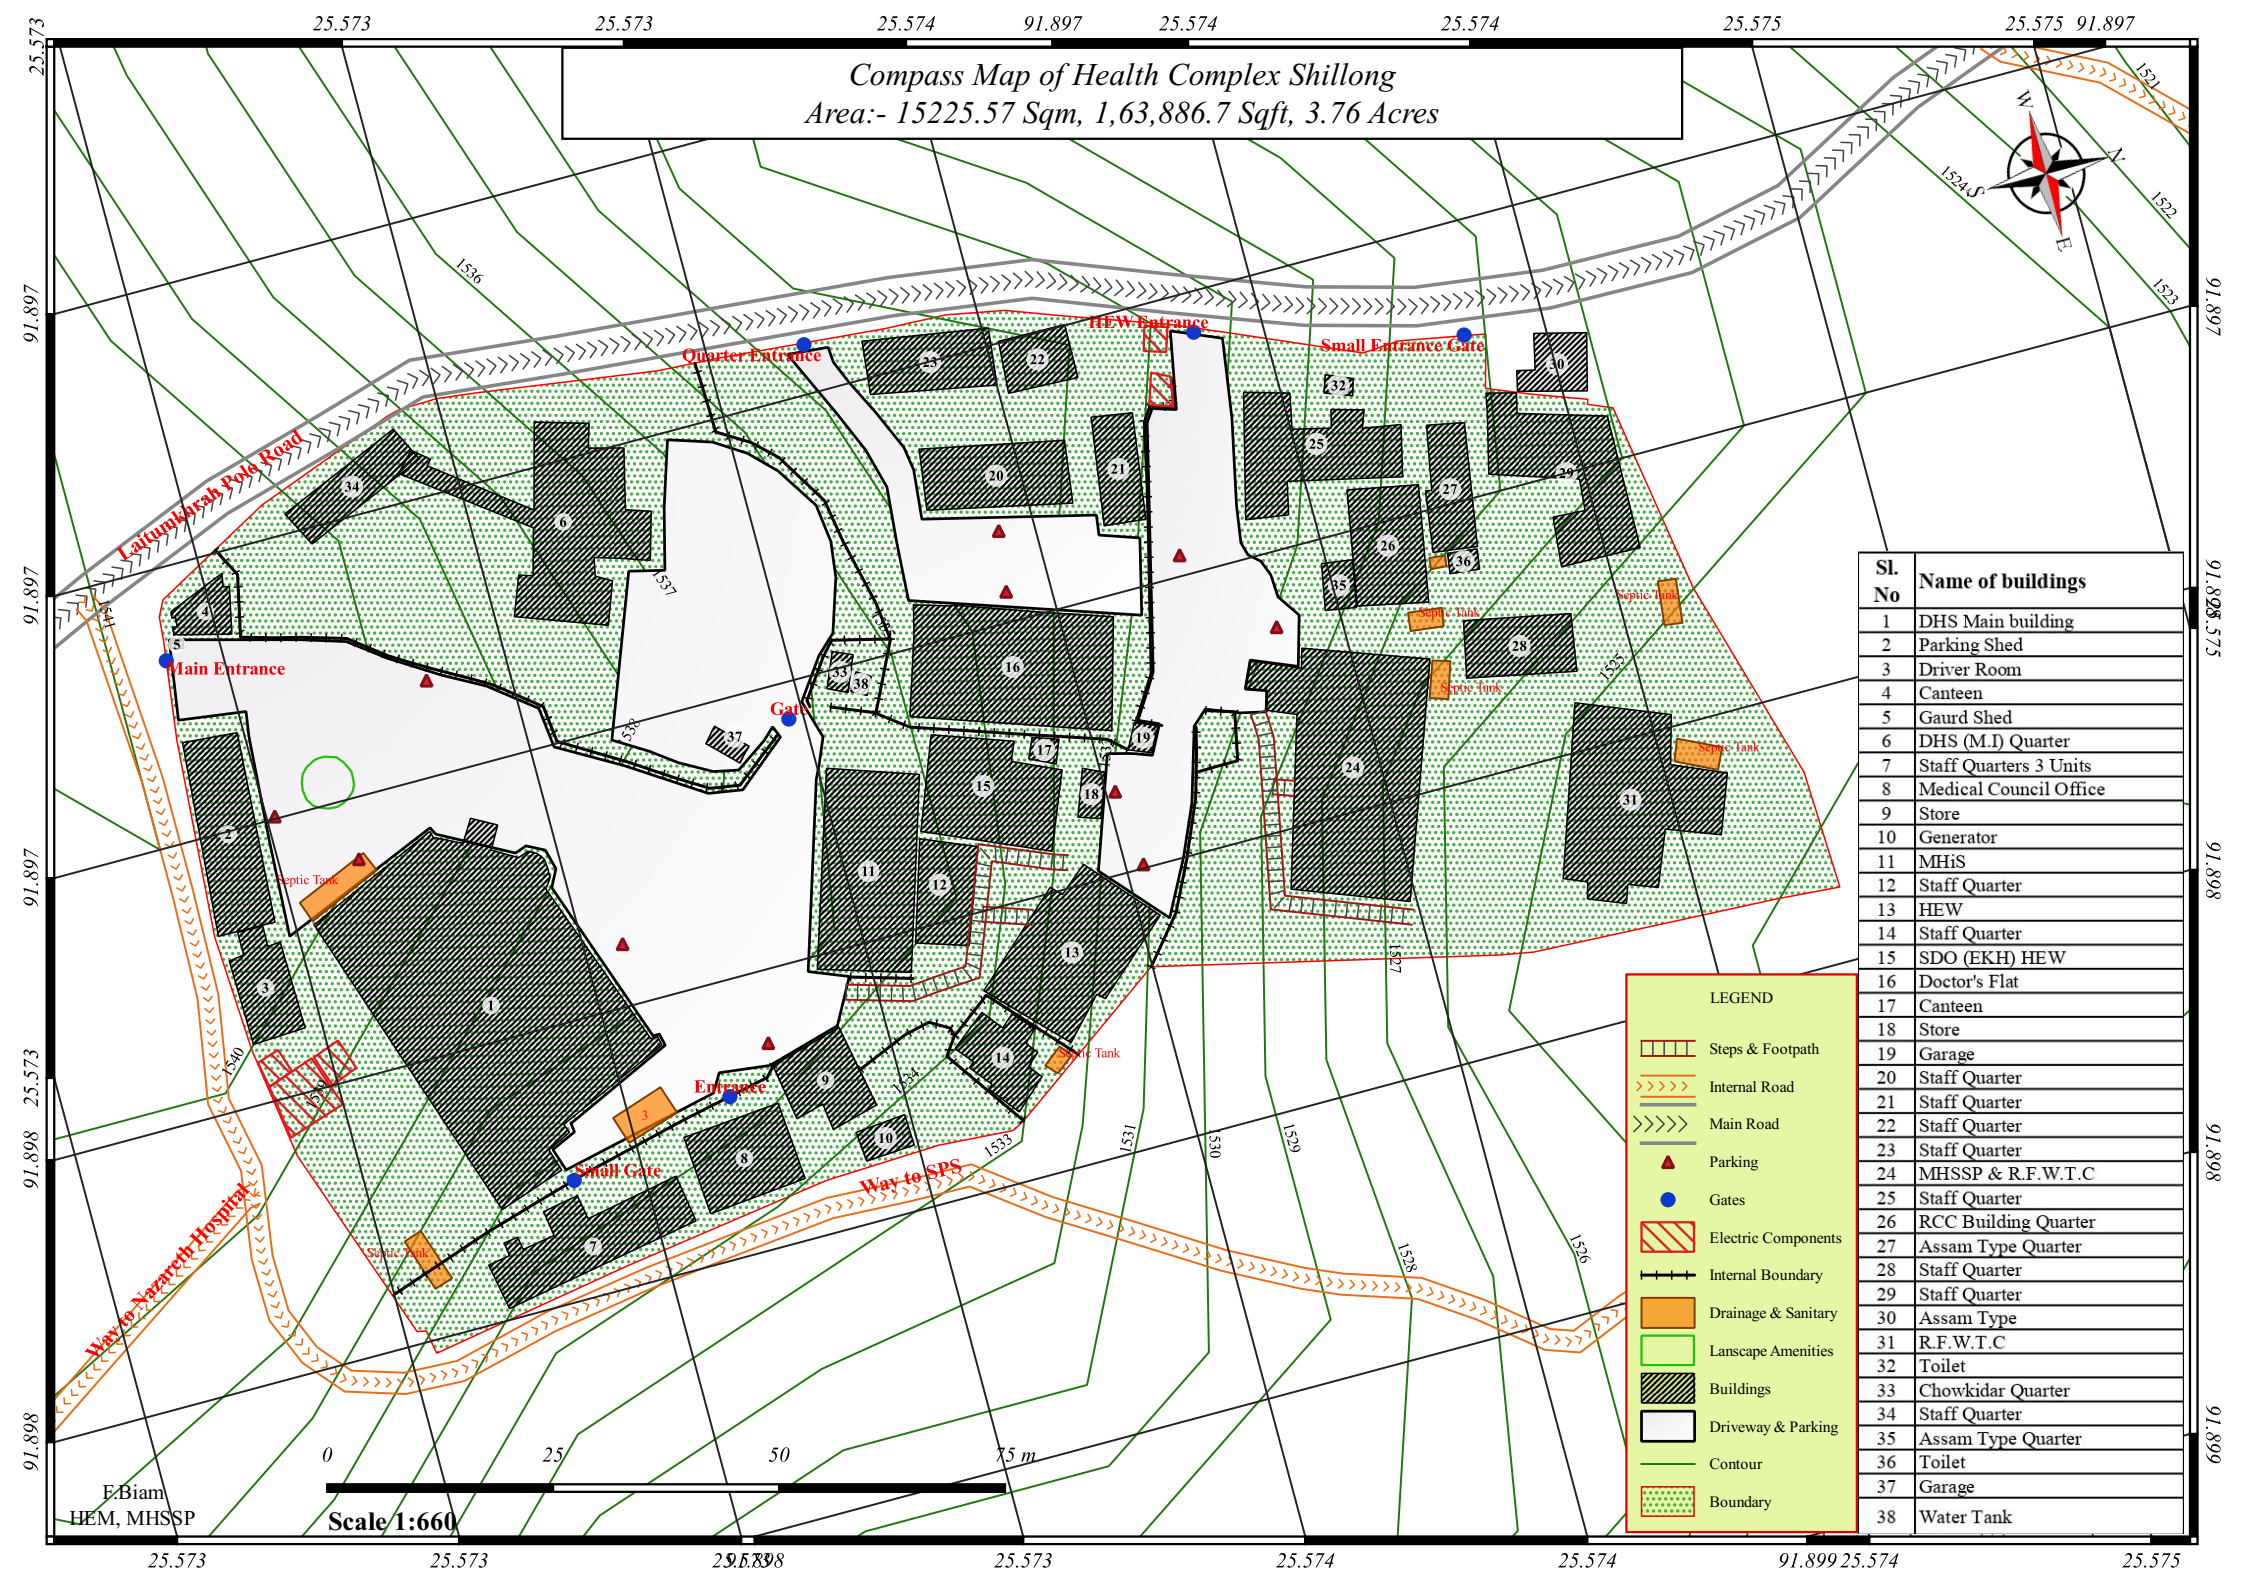

Sl. No	Name of buildings
1	DHS Main building
2	Parking Shed
3	Driver Room
4	Canteen
5	Gaurd Shed
6	DHS (M.I) Quarter
7	Staff Quarters 3 Units
8	Medical Council Office
9	Store
10	Generator
11	MHiS
12	Staff Quarter
13	HEW
14	Staff Quarter
15	SDO (EKH) HEW
16	Doctor's Flat
17	Canteen
18	Store
19	Garage
20	Staff Quarter
21	Staff Quarter
22	Staff Quarter
23	Staff Quarter
24	MHSSP & R.F.W.T.C
25	Staff Quarter
26	RCC Building Quarter
27	Assam Type Quarter
28	Staff Quarter
29	Staff Quarter
30	Assam Type
31	R.F.W.T.C
32	Toilet
33	Chowkidar Quarter
34	Staff Quarter
35	Assam Type Quarter
36	Toilet
37	Garage
38	Water Tank

LEGEND

- Steps & Footpath
- Internal Road
- Main Road
- Parking
- Gates
- Electric Components
- Internal Boundary
- Drainage & Sanitary
- Lanscape Amenities
- Buildings
- Driveway & Parking
- Contour
- Boundary